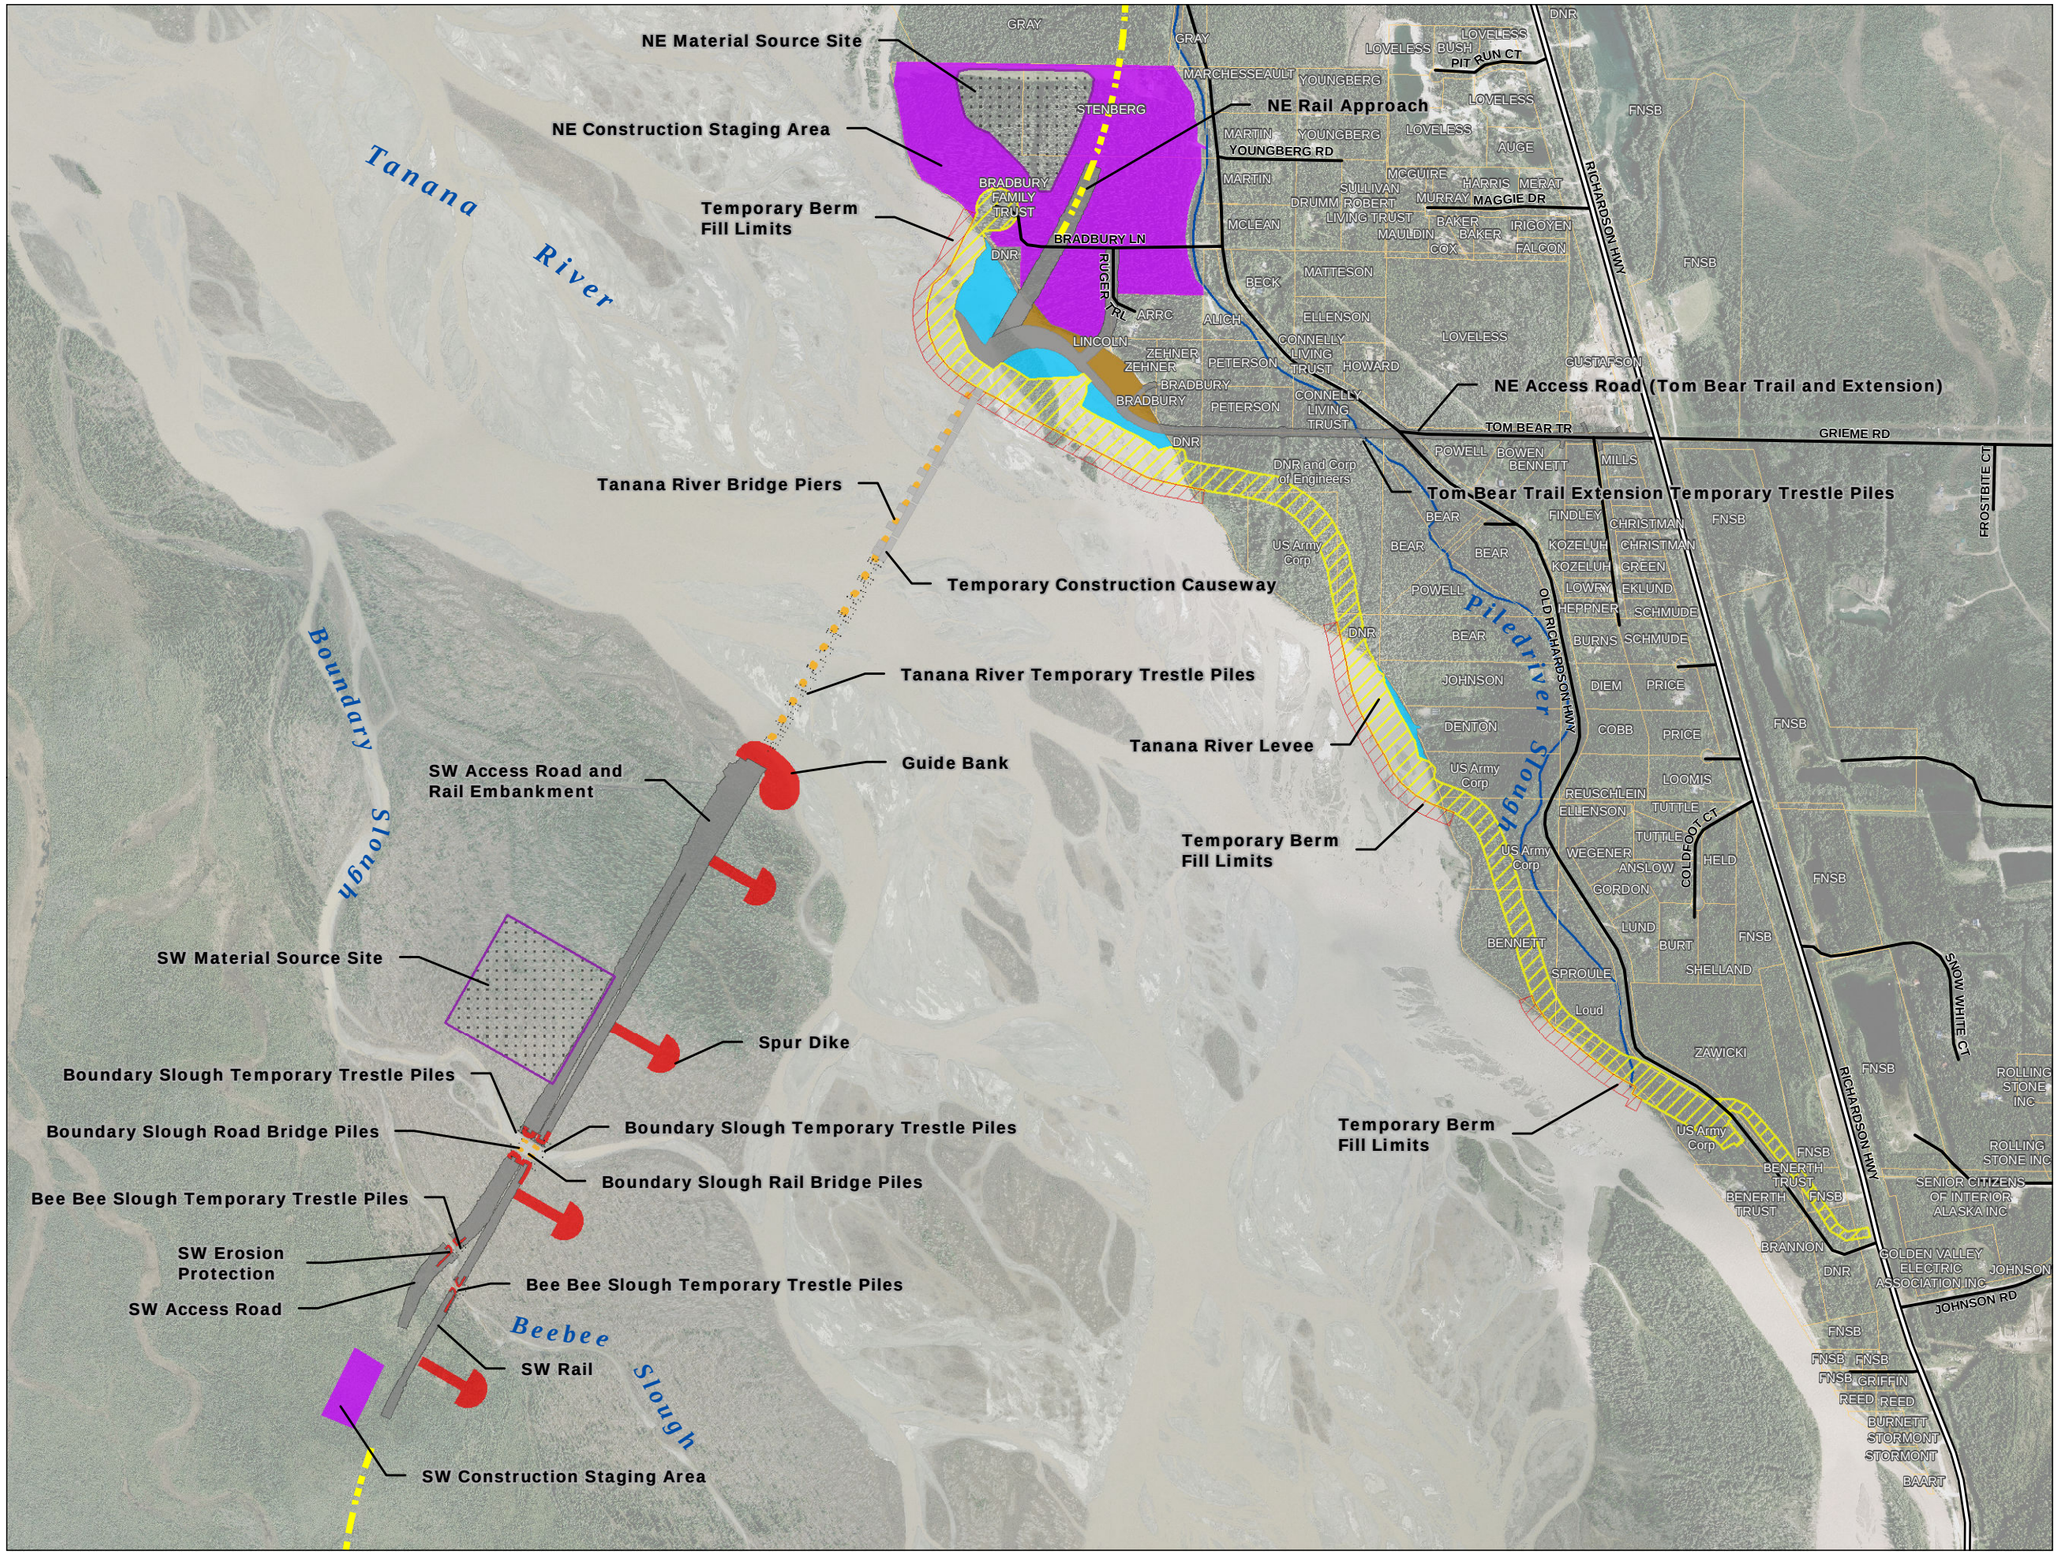

Alaska Railroad Northern Rail Extension Project

ARRC & HDR

Project Features Overview

Legend

- Future Rail
- Access Road or Rail Embankment
- Material Source
- Erosion Protection
- Levee Footprint
- Levee - Temporary Fill Limits
- Temporary Trestle Pile
- Permanent Bridge Pier
- Levee Isolated - Filled
- Levee Isolated - No Fill
- Temporary Construction Causeway
- Construction Staging Area
- Parcel
- Piledriver Slough

ATTACHMENT A

N

0 400 800 1,200 1,600 Feet

Map Projection: NAD 83 ASP 3 Feet
Data Sources: HDR, Hanson, CES/CERR
Author: HDR Alaska, Inc.
Date: 31 January 2011

Parcel boundaries shown are graphic representations only, not leagal surveyd boundaries. The information displayed here is for planning and review purposes only.